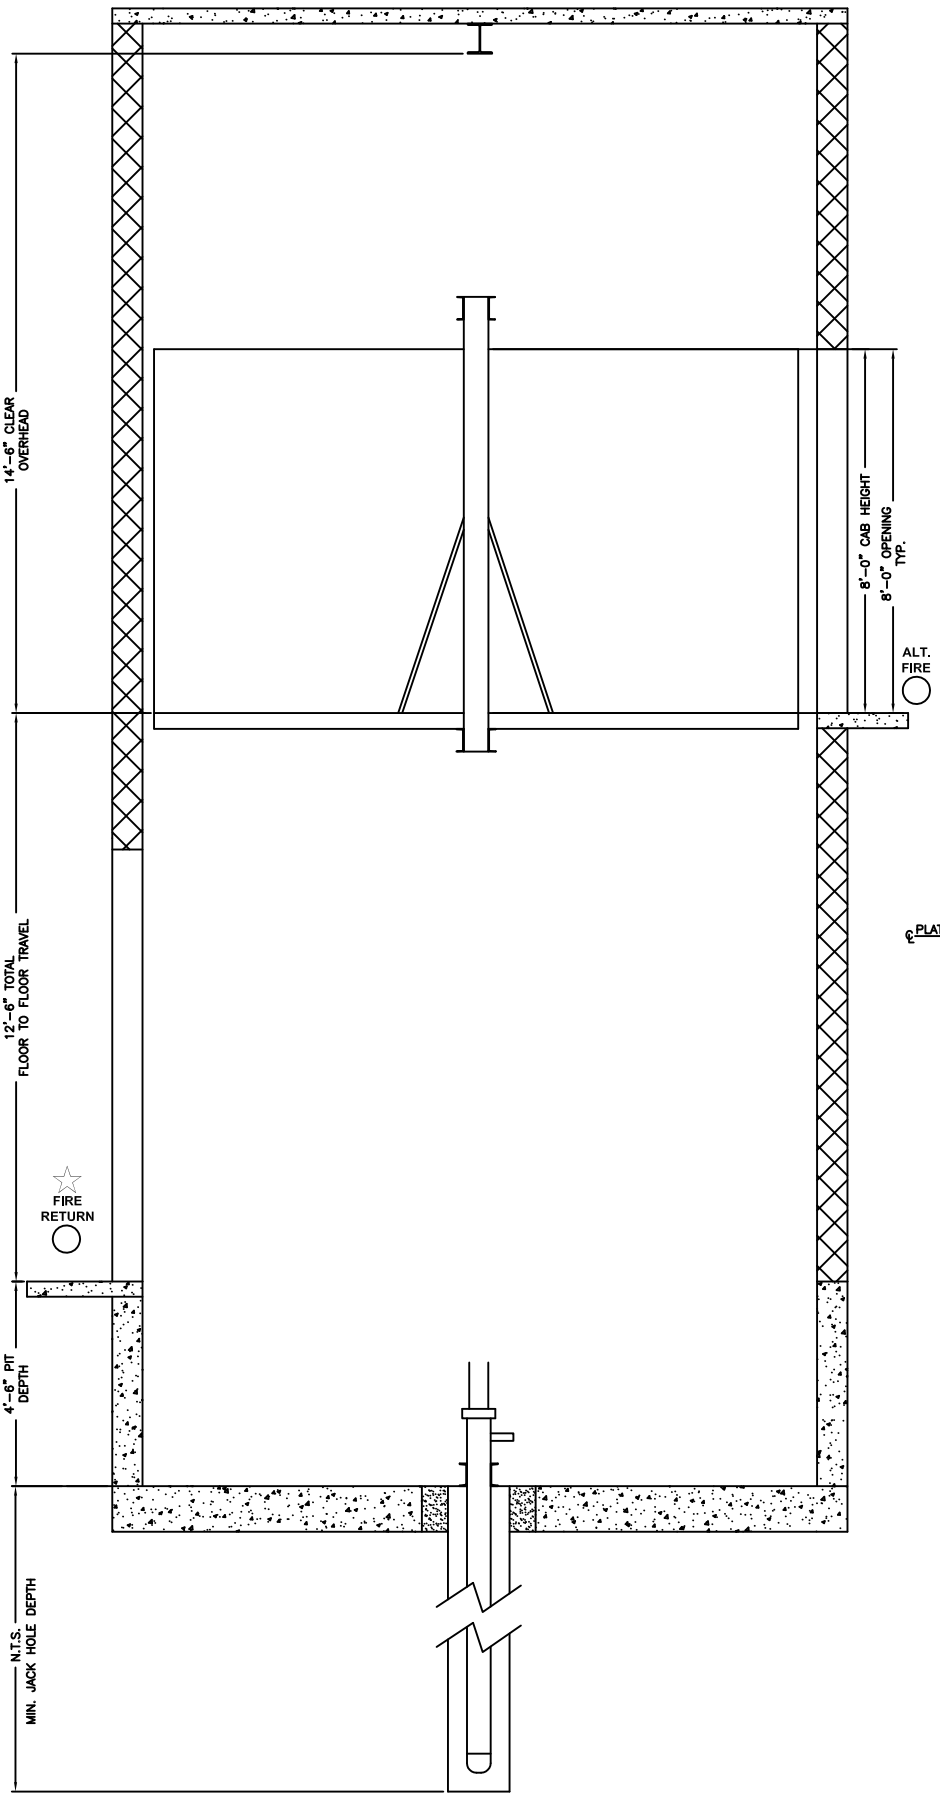

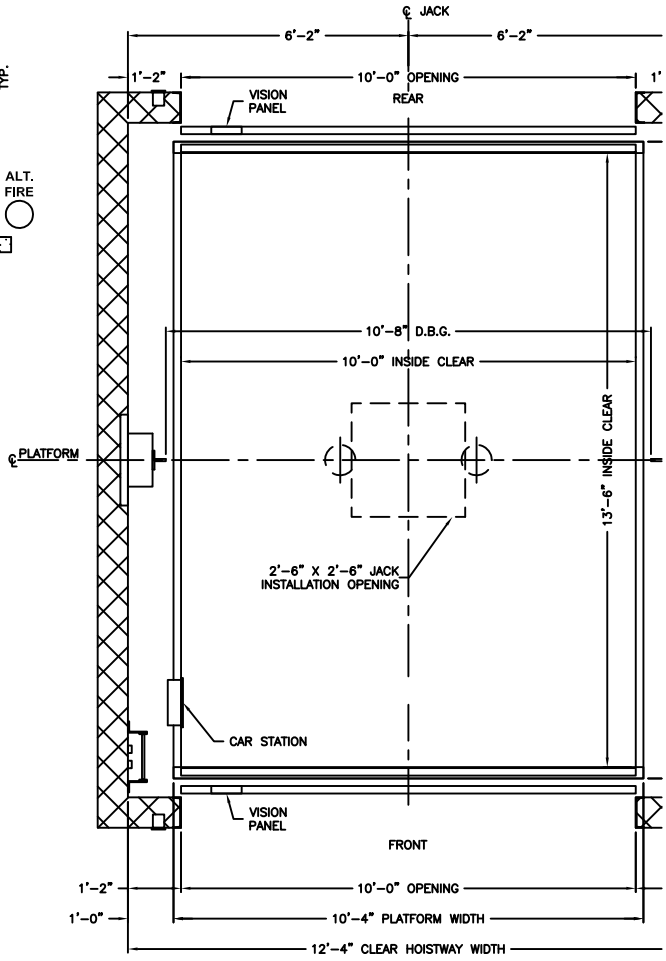

PLAN VIEW HOISTWAY

10000# CAPACITY F/R