Traction Freight
Elevation & Planview

MINNESOTA ELEVATOR, INC.

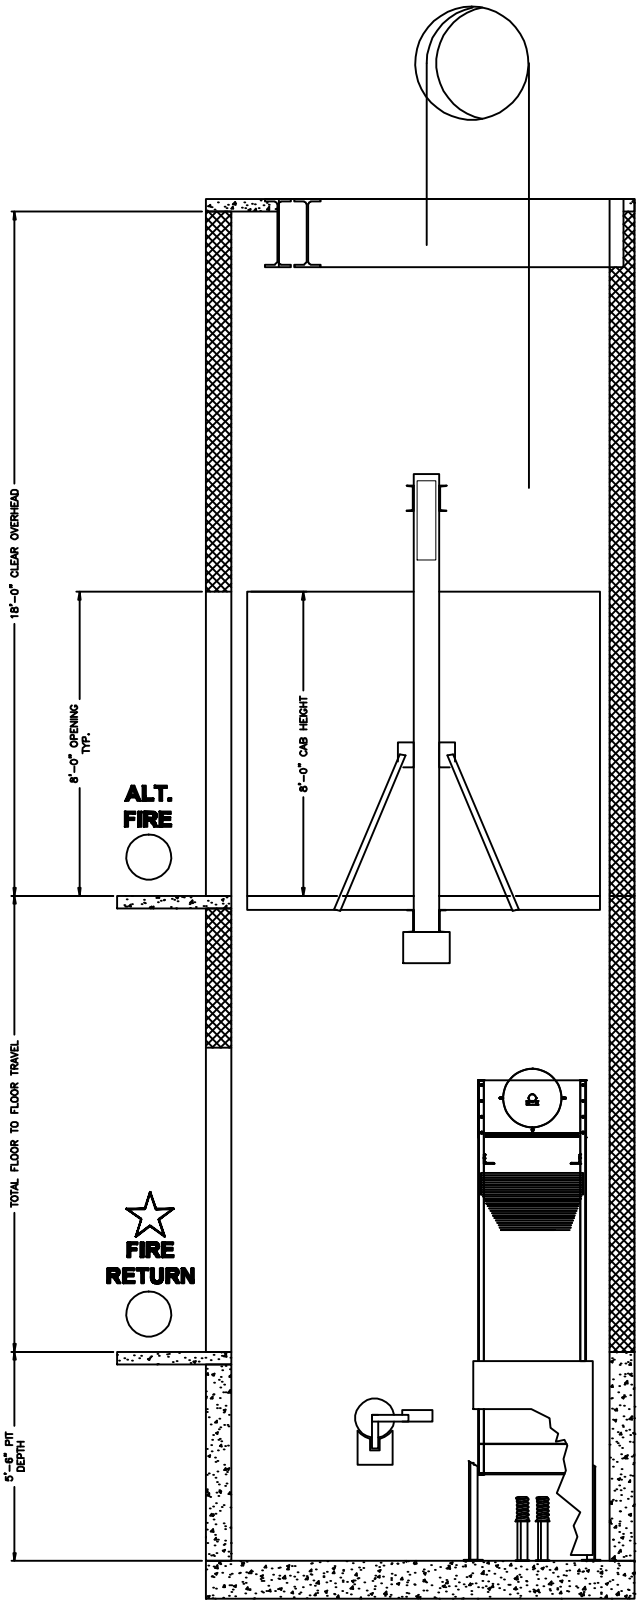

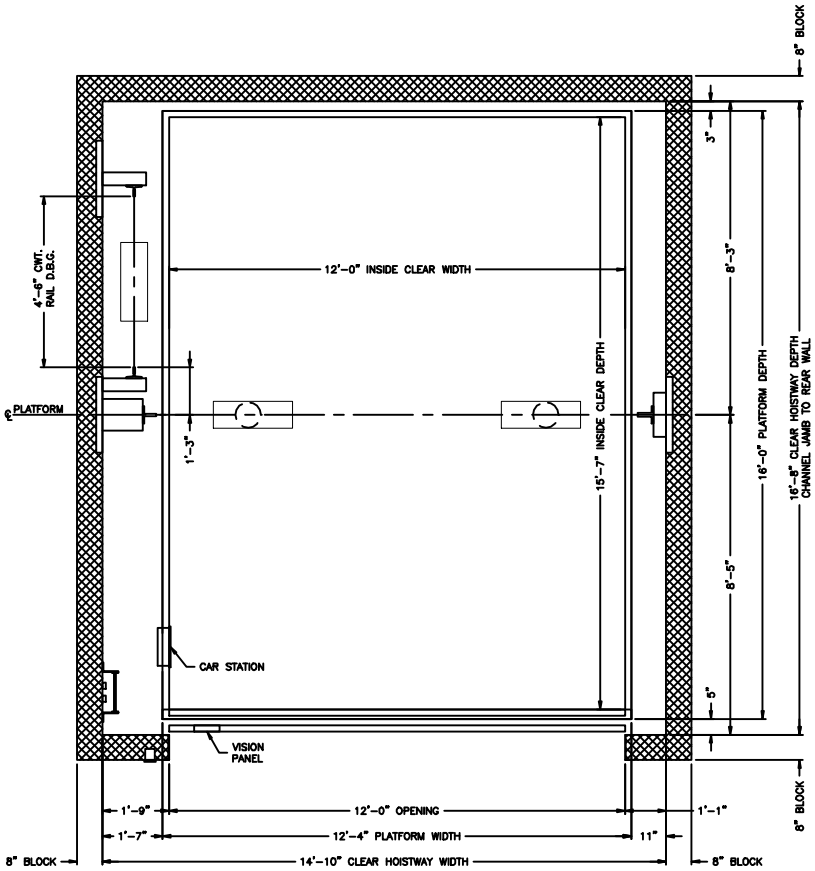

PLAN VIEW HOISTWAY

15000# CAPACITY