Borehole Freight Elevation & Planview

MINNESOTA ELEVATOR, INC.

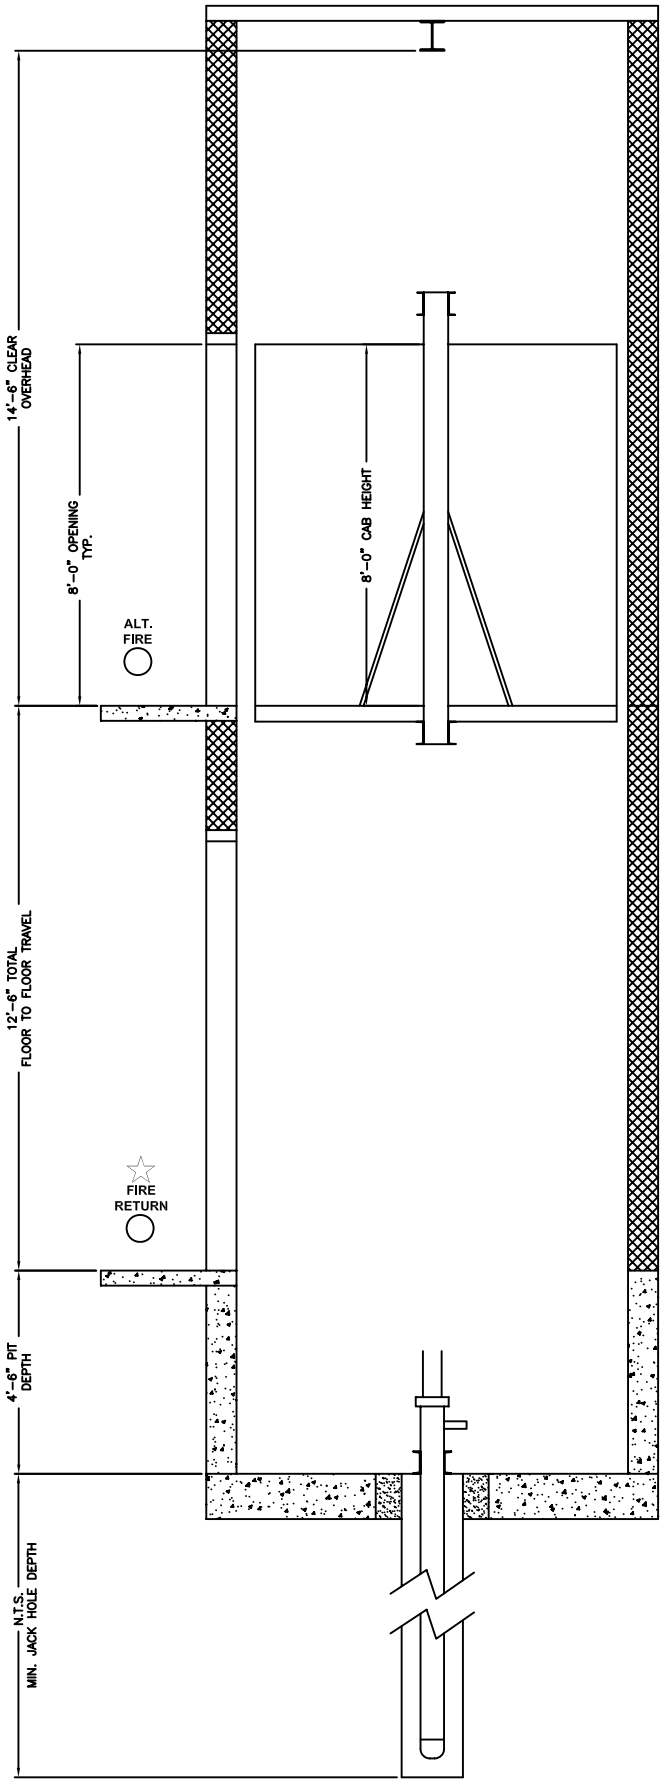

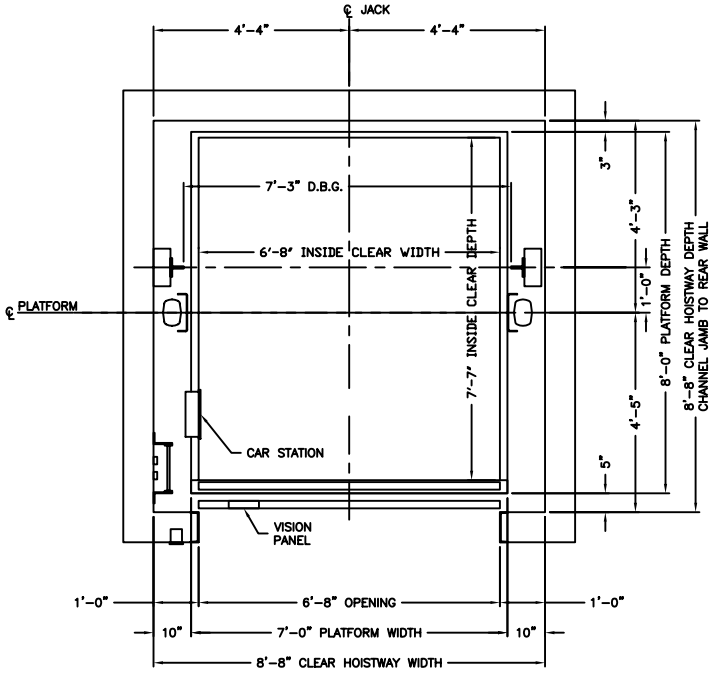

PLAN VIEW HOISTWAY

4000# CAPACITY