MEI

Traction Passenger Elevation & Planview

MINNESOTA ELEVATOR, INC.

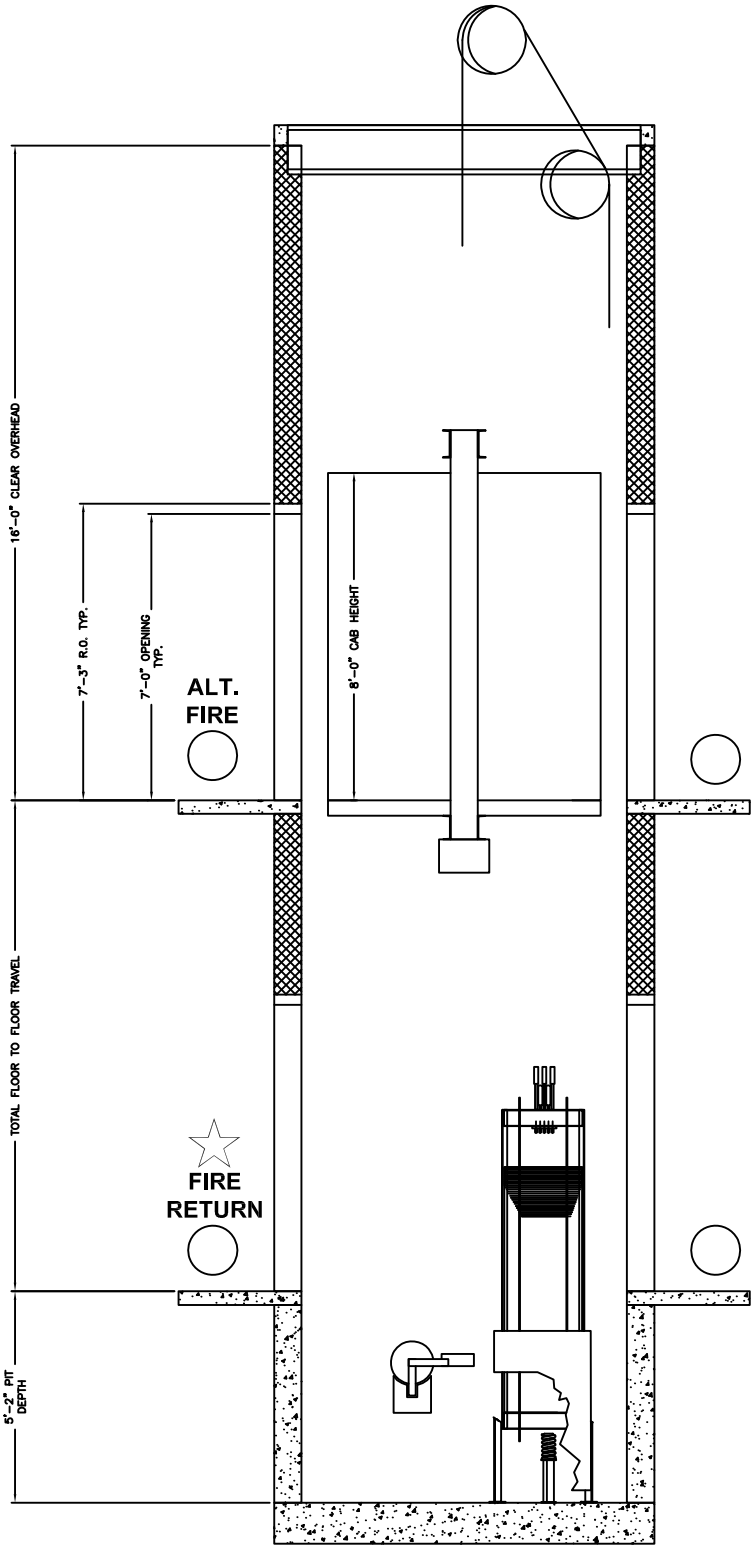

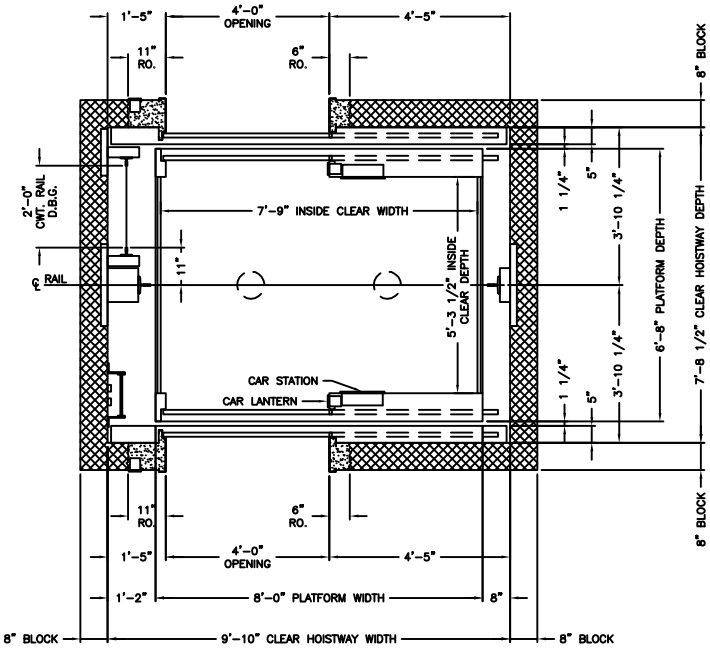

PLAN VIEW HOISTWAY

4000# CAPACITY F/R