MEI	Traction Freight Elevation & Planview	MINNESOTA ELEVATOR, INC.

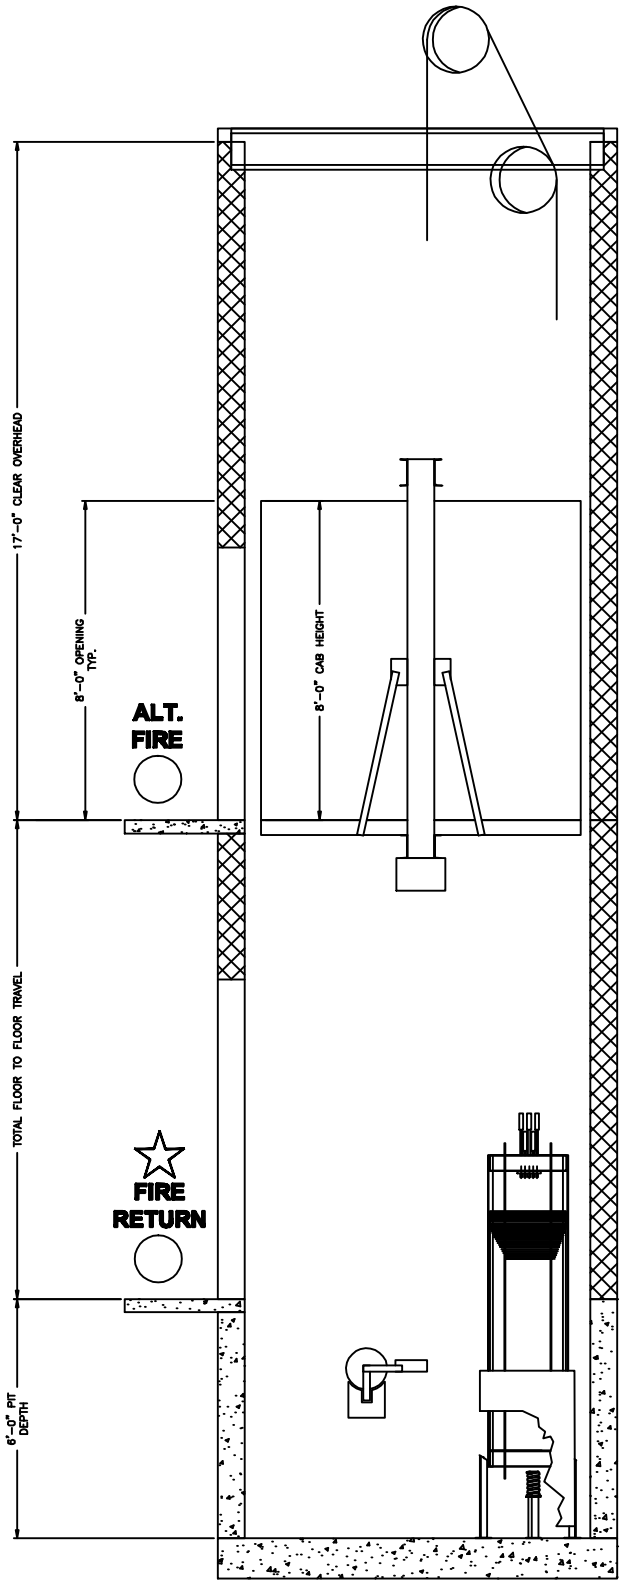

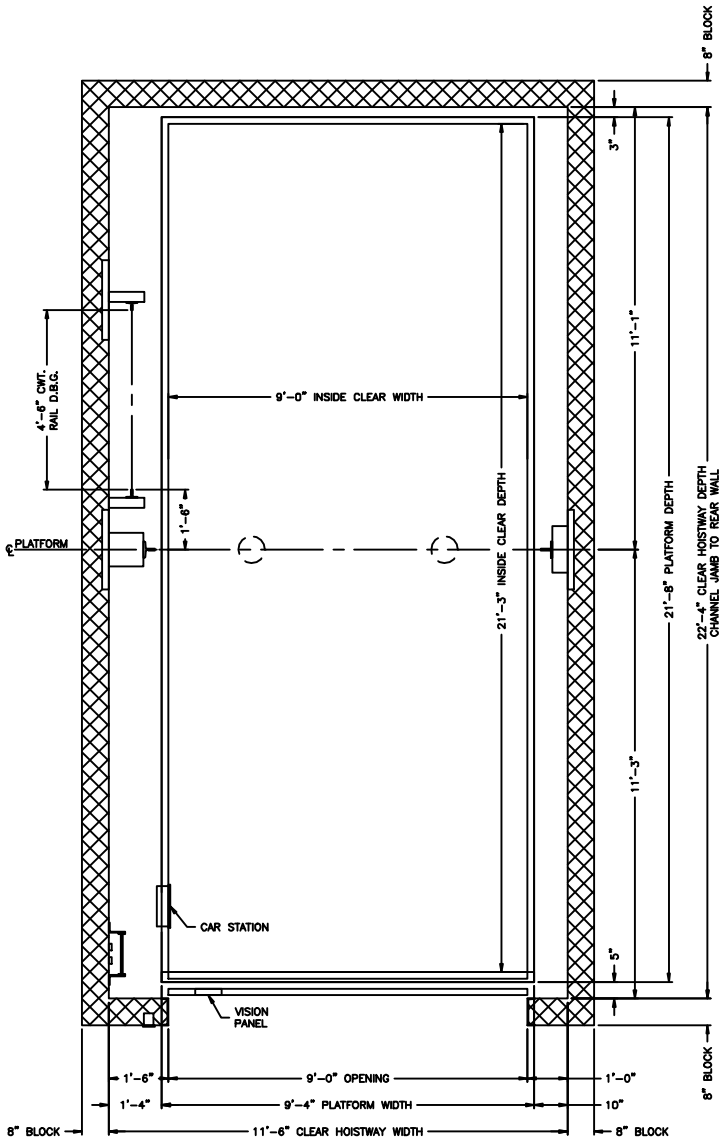

PLAN VIEW HOISTWAY

8000# CAPACITY AUTOLIFT